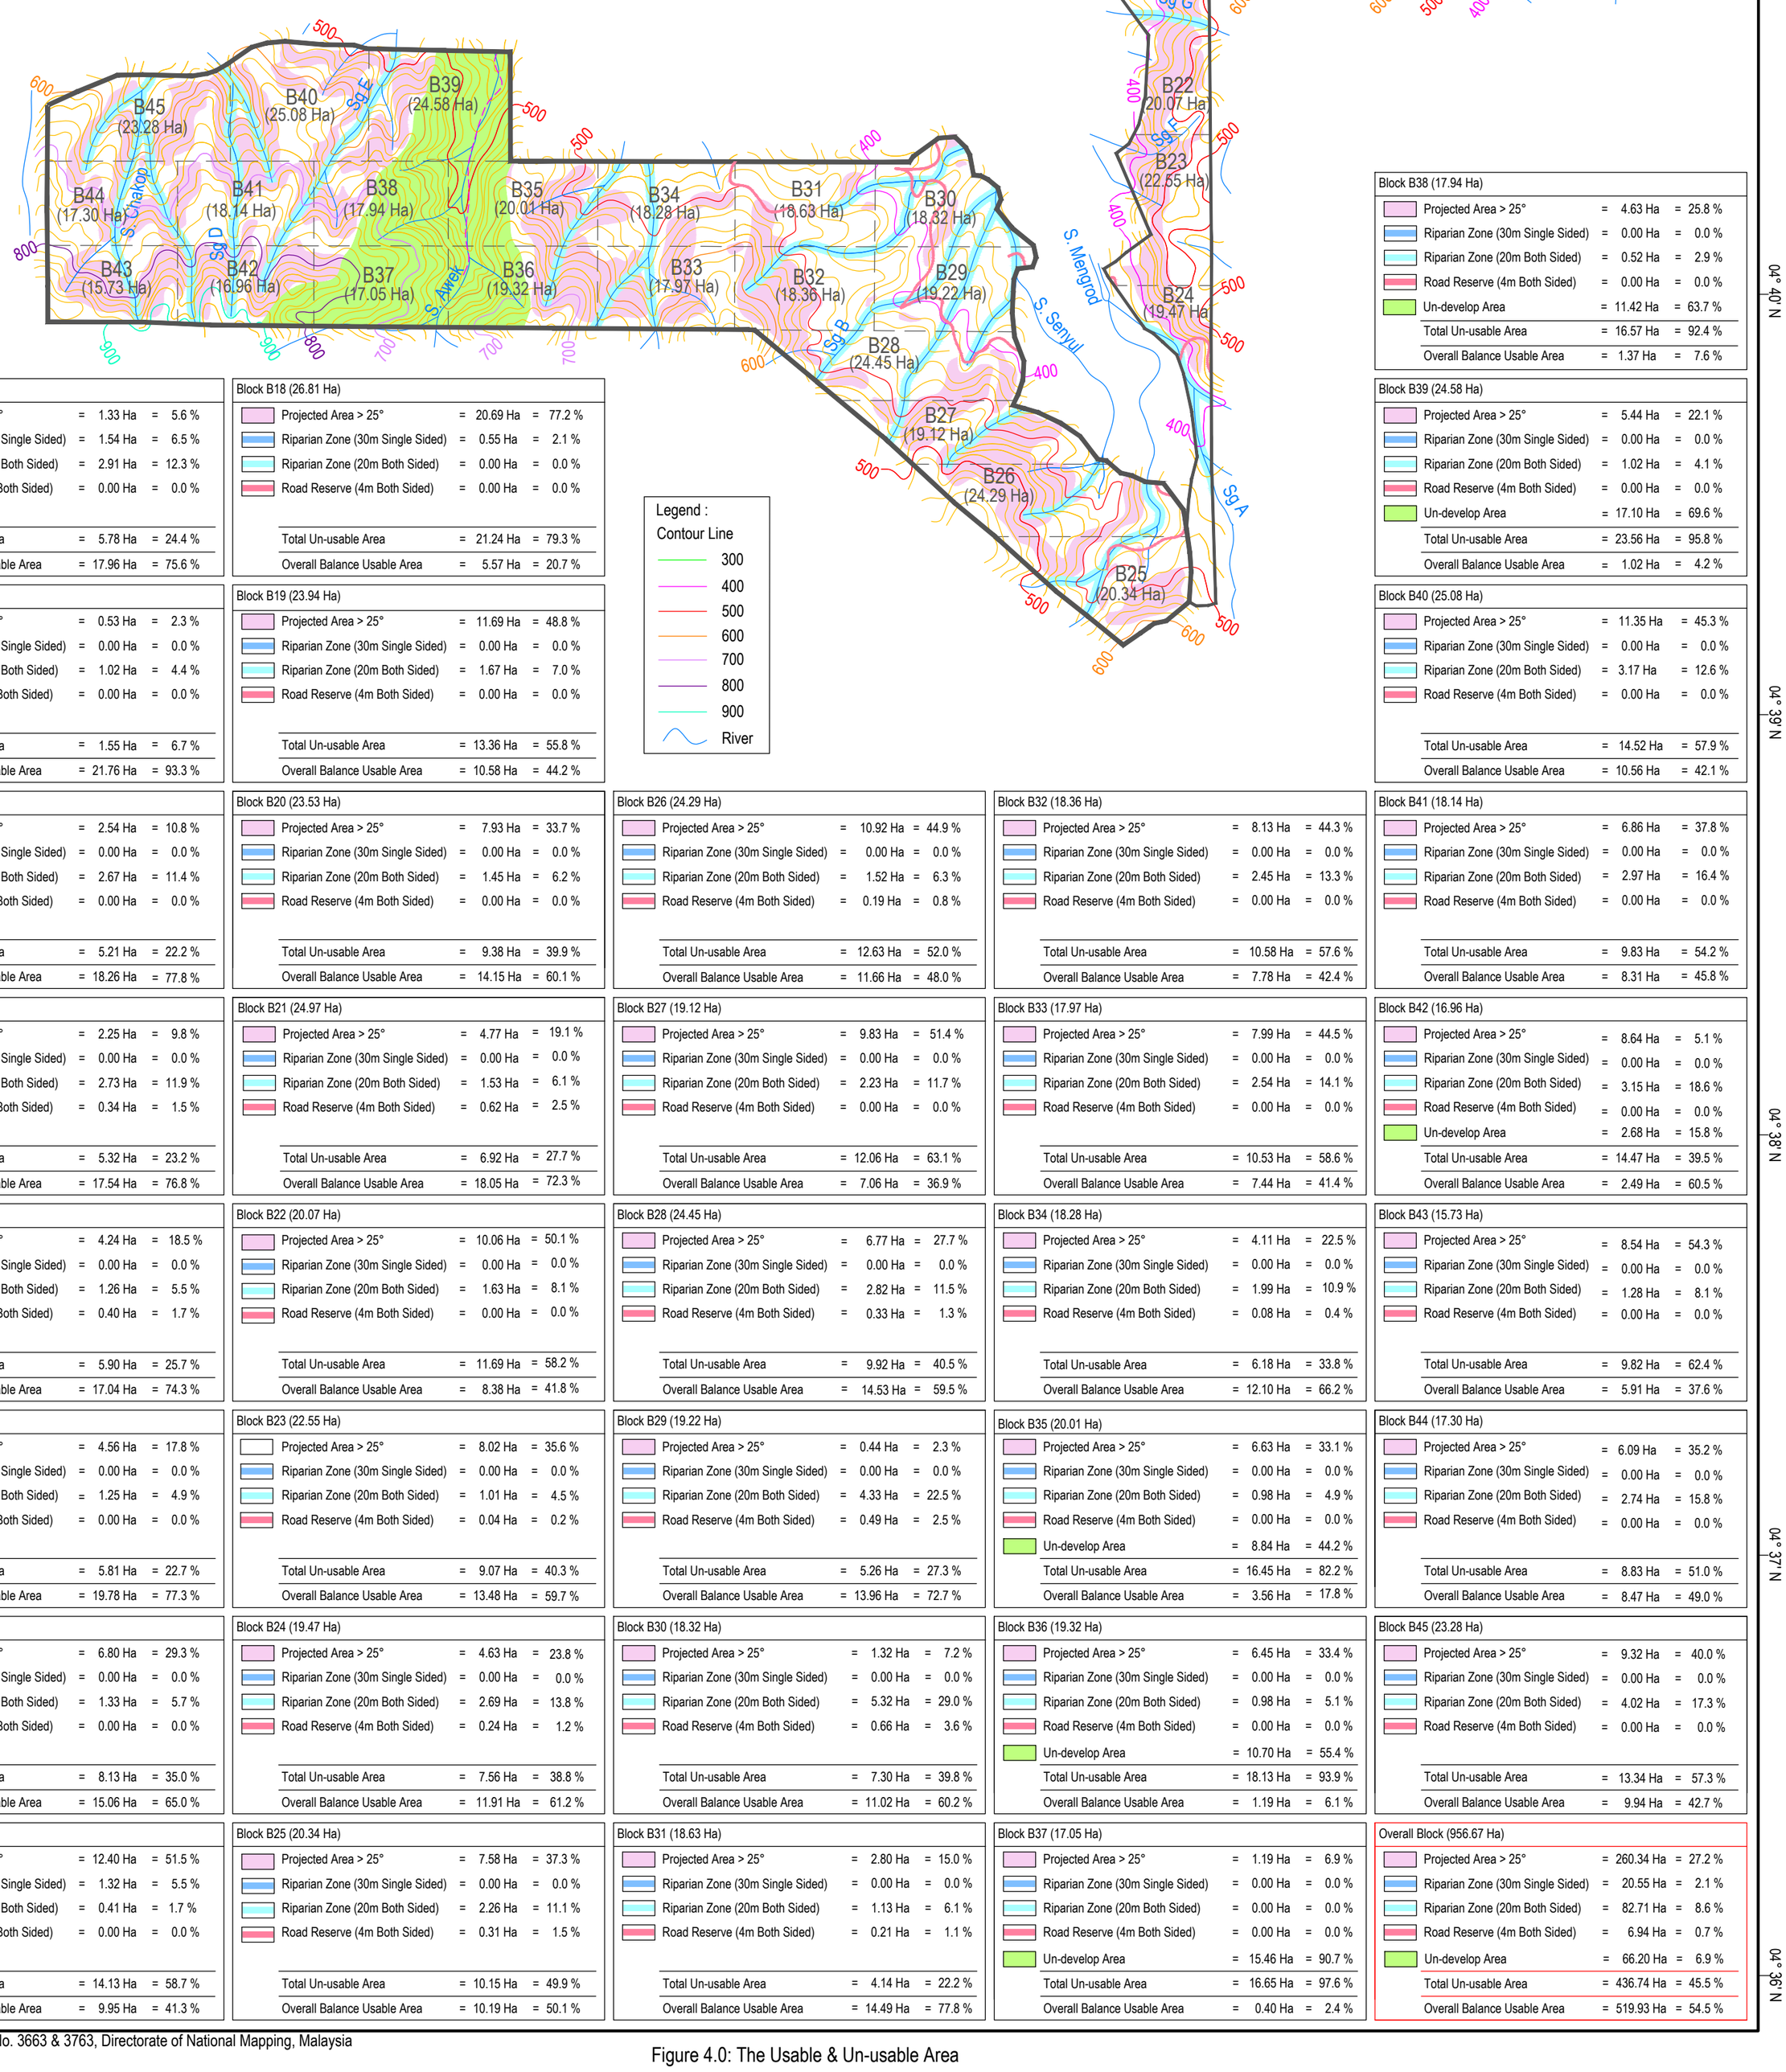

Block B1 (22.05 Ha)

Projected Area > 25°	= 4.62 Ha	= 21.0 %
Riparian Zone (30m Single Side)	= 3.52 Ha	= 16.0 %
Riparian Zone (20m Both Side)	= 0.00 Ha	= 0.0 %
Road Reserve (4m Both Sided)	= 0.00 Ha	= 0.0 %
Total Un-usable Area	= 8.14 Ha	= 37.0 %
Overall Balance Usable Area	= 13.91 Ha	= 63.0 %

Block B2 (18.39 Ha)

Projected Area > 25°	= 3.57 Ha	= 19.4 %
Riparian Zone (30m Single Side)	= 3.48 Ha	= 18.9 %
Riparian Zone (20m Both Side)	= 0.00 Ha	= 0.0 %
Road Reserve (4m Both Sided)	= 0.00 Ha	= 0.0 %
Total Un-usable Area	= 7.05 Ha	= 38.3 %
Overall Balance Usable Area	= 11.34 Ha	= 61.7 %

Block B3 (17.15 Ha)

Projected Area > 25°	= 1.05 Ha	= 6.1 %
Riparian Zone (30m Single Side)	= 2.66 Ha	= 15.5 %
Riparian Zone (20m Both Side)	= 2.09 Ha	= 12.2 %
Road Reserve (4m Both Sided)	= 0.52 Ha	= 3.0 %
Total Un-usable Area	= 6.32 Ha	= 36.8 %
Overall Balance Usable Area	= 10.83 Ha	= 63.2 %

Block B4 (21.47 Ha)

Projected Area > 25°	= 1.95 Ha	= 9.1 %
Riparian Zone (30m Single Side)	= 1.10 Ha	= 5.1 %
Riparian Zone (20m Both Side)	= 2.35 Ha	= 10.9 %
Road Reserve (4m Both Sided)	= 0.44 Ha	= 2.0 %
Total Un-usable Area	= 5.84 Ha	= 27.1 %
Overall Balance Usable Area	= 15.63 Ha	= 72.9 %

Block B5 (23.46 Ha)

Projected Area > 25°	= 2.79 Ha	= 11.9 %
Riparian Zone (30m Single Side)	= 0.89 Ha	= 3.8 %
Riparian Zone (20m Both Side)	= 1.04 Ha	= 4.4 %
Road Reserve (4m Both Sided)	= 0.44 Ha	= 1.9 %
Total Un-usable Area	= 5.16 Ha	= 22.0 %
Overall Balance Usable Area	= 18.30 Ha	= 78.0 %

Block B6 (19.09 Ha)

Projected Area > 25°	= 1.41 Ha	= 7.4 %
Riparian Zone (30m Single Side)	= 0.00 Ha	= 0.0 %
Riparian Zone (20m Both Side)	= 0.20 Ha	= 1.0 %
Road Reserve (4m Both Sided)	= 1.08 Ha	= 5.7 %
Total Un-usable Area	= 2.69 Ha	= 14.1 %
Overall Balance Usable Area	= 16.40 Ha	= 85.9 %

Block B7 (19.57 Ha)

Projected Area > 25°	= 2.05 Ha	= 10.5 %
Riparian Zone (30m Single Side)	= 0.00 Ha	= 0.0 %
Riparian Zone (20m Both Side)	= 2.31 Ha	= 11.8 %
Road Reserve (4m Both Sided)	= 0.39 Ha	= 1.9 %
Total Un-usable Area	= 4.75 Ha	= 24.2 %
Overall Balance Usable Area	= 14.82 Ha	= 75.8 %

Block B8 (26.80 Ha)

Projected Area > 25°	= 4.59 Ha	= 17.1 %
Riparian Zone (30m Single Side)	= 1.87 Ha	= 7.0 %
Riparian Zone (20m Both Side)	= 2.76 Ha	= 10.3 %
Road Reserve (4m Both Sided)	= 0.16 Ha	= 0.6 %
Total Un-usable Area	= 9.38 Ha	= 35.0 %
Overall Balance Usable Area	= 17.42 Ha	= 65.0 %

Block B9 (23.80 Ha)

Projected Area > 25°	= 0.84 Ha	= 3.5 %
Riparian Zone (30m Single Side)	= 3.62 Ha	= 15.2 %
Riparian Zone (20m Both Side)	= 0.98 Ha	= 4.1 %
Road Reserve (4m Both Sided)	= 0.00 Ha	= 0.0 %
Total Un-usable Area	= 5.44 Ha	= 22.8 %
Overall Balance Usable Area	= 18.36 Ha	= 77.2 %

Block B38 (17.94 Ha)

Projected Area > 25°	= 4.63 Ha	= 25.8 %
Riparian Zone (30m Single Sided)	= 0.00 Ha	= 0.0 %
Riparian Zone (20m Both Sided)	= 0.52 Ha	= 2.9 %
Road Reserve (4m Both Sided)	= 0.00 Ha	= 0.0 %
Un-develop Area	= 11.42 Ha	= 63.7 %
Total Un-usable Area	= 16.57 Ha	= 92.4 %
Overall Balance Usable Area	= 1.37 Ha	= 7.6 %

Block B39 (24.58 Ha)

Projected Area > 25°	= 5.44 Ha	= 22.1 %
Riparian Zone (30m Single Sided)	= 0.00 Ha	= 0.0 %
Riparian Zone (20m Both Sided)	= 1.02 Ha	= 4.1 %
Road Reserve (4m Both Sided)	= 0.00 Ha	= 0.0 %
Un-develop Area	= 17.10 Ha	= 69.6 %
Total Un-usable Area	= 23.56 Ha	= 95.8 %
Overall Balance Usable Area	= 1.02 Ha	= 4.2 %

Block B40 (25.08 Ha)

Projected Area > 25°	= 11.35 Ha	= 45.3 %
Riparian Zone (30m Single Sided)	= 0.00 Ha	= 0.0 %
Riparian Zone (20m Both Sided)	= 3.17 Ha	= 12.6 %
Road Reserve (4m Both Sided)	= 0.00 Ha	= 0.0 %
Total Un-usable Area	= 14.52 Ha	= 57.9 %
Overall Balance Usable Area	= 10.56 Ha	= 42.1 %

Block B10 (23.74 Ha)

Projected Area > 25°	= 1.33 Ha	= 5.6 %
Riparian Zone (30m Single Sided)	= 1.54 Ha	= 6.5 %
Riparian Zone (20m Both Sided)	= 2.91 Ha	= 12.3 %
Road Reserve (4m Both Sided)	= 0.00 Ha	= 0.0 %
Total Un-usable Area	= 5.78 Ha	= 24.4 %
Overall Balance Usable Area	= 17.96 Ha	= 75.6 %

Block B18 (26.81 Ha)

Projected Area > 25°	= 20.69 Ha	= 77.2 %
Riparian Zone (30m Single Sided)	= 0.55 Ha	= 2.1 %
Riparian Zone (20m Both Sided)	= 0.00 Ha	= 0.0 %
Road Reserve (4m Both Sided)	= 0.00 Ha	= 0.0 %
Total Un-usable Area	= 21.24 Ha	= 79.3 %
Overall Balance Usable Area	= 5.57 Ha	= 20.7 %

Block B11 (23.31 Ha)

Projected Area > 25°	= 0.53 Ha	= 2.3 %
Riparian Zone (30m Single Sided)	= 0.00 Ha	= 0.0 %
Riparian Zone (20m Both Sided)	= 1.02 Ha	= 4.4 %
Road Reserve (4m Both Sided)	= 0.00 Ha	= 0.0 %
Total Un-usable Area	= 1.55 Ha	= 6.7 %
Overall Balance Usable Area	= 21.76 Ha	= 93.3 %

Block B19 (23.94 Ha)

Projected Area > 25°	= 11.69 Ha	= 48.8 %
Riparian Zone (30m Single Sided)	= 0.00 Ha	= 0.0 %
Riparian Zone (20m Both Sided)	= 1.67 Ha	= 7.0 %
Road Reserve (4m Both Sided)	= 0.00 Ha	= 0.0 %
Total Un-usable Area	= 13.36 Ha	= 55.8 %
Overall Balance Usable Area	= 10.58 Ha	= 44.2 %

Block B12 (23.47 Ha)

Projected Area > 25°	= 2.54 Ha	= 10.8 %
Riparian Zone (30m Single Sided)	= 0.00 Ha	= 0.0 %
Riparian Zone (20m Both Sided)	= 2.67 Ha	= 11.4 %
Road Reserve (4m Both Sided)	= 0.00 Ha	= 0.0 %
Total Un-usable Area	= 5.21 Ha	= 22.2 %
Overall Balance Usable Area	= 18.26 Ha	= 77.8 %

Block B20 (23.53 Ha)

Projected Area > 25°	= 7.93 Ha	= 33.7 %
Riparian Zone (30m Single Sided)	= 0.00 Ha	= 0.0 %
Riparian Zone (20m Both Sided)	= 1.45 Ha	= 6.2 %
Road Reserve (4m Both Sided)	= 0.00 Ha	= 0.0 %
Total Un-usable Area	= 9.38 Ha	= 39.9 %
Overall Balance Usable Area	= 14.15 Ha	= 60.1 %

Block B26 (24.29 Ha)

Projected Area > 25°	= 10.92 Ha	= 44.9 %
Riparian Zone (30m Single Sided)	= 0.00 Ha	= 0.0 %
Riparian Zone (20m Both Sided)	= 1.52 Ha	= 6.3 %
Road Reserve (4m Both Sided)	= 0.19 Ha	= 0.8 %
Total Un-usable Area	= 12.63 Ha	= 52.0 %
Overall Balance Usable Area	= 11.66 Ha	= 48.0 %

Block B32 (18.36 Ha)

Projected Area > 25°	= 8.13 Ha	= 44.3 %
Riparian Zone (30m Single Sided)	= 0.00 Ha	= 0.0 %
Riparian Zone (20m Both Sided)	= 2.45 Ha	= 13.3 %
Road Reserve (4m Both Sided)	= 0.00 Ha	= 0.0 %
Total Un-usable Area	= 10.58 Ha	= 57.6 %
Overall Balance Usable Area	= 7.78 Ha	= 42.4 %

Block B41 (18.14 Ha)

Projected Area > 25°	= 6.86 Ha	= 37.8 %
Riparian Zone (30m Single Sided)	= 0.00 Ha	= 0.0 %
Riparian Zone (20m Both Sided)	= 2.97 Ha	= 16.4 %
Road Reserve (4m Both Sided)	= 0.00 Ha	= 0.0 %
Total Un-usable Area	= 9.83 Ha	= 54.2 %
Overall Balance Usable Area	= 8.31 Ha	= 45.8 %

Block B13 (22.86 Ha)

Projected Area > 25°	= 2.25 Ha	= 9.8 %
Riparian Zone (30m Single Sided)	= 0.00 Ha	= 0.0 %
Riparian Zone (20m Both Sided)	= 2.73 Ha	= 11.9 %
Road Reserve (4m Both Sided)	= 0.34 Ha	= 1.5 %
Total Un-usable Area	= 5.32 Ha	= 23.2 %
Overall Balance Usable Area	= 17.54 Ha	= 76.8 %

Block B21 (24.97 Ha)

Projected Area > 25°	= 4.77 Ha	= 19.1 %
Riparian Zone (30m Single Sided)	= 0.00 Ha	= 0.0 %
Riparian Zone (20m Both Sided)	= 1.53 Ha	= 6.1 %
Road Reserve (4m Both Sided)	= 0.62 Ha	= 2.5 %
Total Un-usable Area	= 6.92 Ha	= 27.7 %
Overall Balance Usable Area	= 18.05 Ha	= 72.3 %

Block B27 (19.12 Ha)

Projected Area > 25°	= 9.83 Ha	= 51.4 %
Riparian Zone (30m Single Sided)	= 0.00 Ha	= 0.0 %
Riparian Zone (20m Both Sided)	= 2.23 Ha	= 11.7 %
Road Reserve (4m Both Sided)	= 0.00 Ha	= 0.0 %
Total Un-usable Area	= 12.06 Ha	= 63.1 %
Overall Balance Usable Area	= 7.06 Ha	= 36.9 %

Block B33 (17.97 Ha)

Projected Area > 25°	= 7.99 Ha	= 44.5 %
Riparian Zone (30m Single Sided)	= 0.00 Ha	= 0.0 %
Riparian Zone (20m Both Sided)	= 2.54 Ha	= 14.1 %
Road Reserve (4m Both Sided)	= 0.00 Ha	= 0.0 %
Total Un-usable Area	= 10.53 Ha	= 58.6 %
Overall Balance Usable Area	= 7.44 Ha	= 41.4 %

Block B42 (16.96 Ha)

Projected Area > 25°	= 8.64 Ha	= 5.1 %
Riparian Zone (30m Single Sided)	= 0.00 Ha	= 0.0 %
Riparian Zone (20m Both Sided)	= 3.15 Ha	= 18.6 %
Road Reserve (4m Both Sided)	= 0.00 Ha	= 0.0 %
Un-develop Area	= 2.68 Ha	= 15.8 %
Total Un-usable Area	= 14.47 Ha	= 39.5 %
Overall Balance Usable Area	= 2.49 Ha	= 60.5 %

Block B14 (22.94 Ha)

Projected Area > 25°	= 4.24 Ha	= 18.5 %
Riparian Zone (30m Single Sided)	= 0.00 Ha	= 0.0 %
Riparian Zone (20m Both Sided)	= 1.26 Ha	= 5.5 %
Road Reserve (4m Both Sided)	= 0.40 Ha	= 1.7 %
Total Un-usable Area	= 5.90 Ha	= 25.7 %
Overall Balance Usable Area	= 17.04 Ha	= 74.3 %

Block B22 (20.07 Ha)

Projected Area > 25°	= 10.06 Ha	= 50.1 %
Riparian Zone (30m Single Sided)	= 0.00 Ha	= 0.0 %
Riparian Zone (20m Both Sided)	= 1.63 Ha	= 8.1 %
Road Reserve (4m Both Sided)	= 0.00 Ha	= 0.0 %
Total Un-usable Area	= 11.69 Ha	= 58.2 %
Overall Balance Usable Area	= 8.38 Ha	= 41.8 %

Block B28 (24.45 Ha)

Projected Area > 25°	= 6.77 Ha	= 27.7 %
Riparian Zone (30m Single Sided)	= 0.00 Ha	= 0.0 %
Riparian Zone (20m Both Sided)	= 2.82 Ha	= 11.5 %
Road Reserve (4m Both Sided)	= 0.33 Ha	= 1.3 %
Total Un-usable Area	= 9.92 Ha	= 40.5 %
Overall Balance Usable Area	= 14.53 Ha	= 59.5 %

Block B34 (18.28 Ha)

Projected Area > 25°	= 4.11 Ha	= 22.5 %
Riparian Zone (30m Single Sided)	= 0.00 Ha	= 0.0 %
Riparian Zone (20m Both Sided)	= 1.99 Ha	= 10.9 %
Road Reserve (4m Both Sided)	= 0.08 Ha	= 0.4 %
Total Un-usable Area	= 6.18 Ha	= 33.8 %
Overall Balance Usable Area	= 12.10 Ha	= 66.2 %

Block B43 (15.73 Ha)

Projected Area > 25°	= 8.54 Ha	= 54.3 %
Riparian Zone (30m Single Sided)	= 0.00 Ha	= 0.0 %
Riparian Zone (20m Both Sided)	= 1.28 Ha	= 8.1 %
Road Reserve (4m Both Sided)	= 0.00 Ha	= 0.0 %
Total Un-usable Area	= 9.82 Ha	= 62.4 %
Overall Balance Usable Area	= 5.91 Ha	= 37.6 %

Block B15 (25.59 Ha)

Projected Area > 25°	= 4.56 Ha	= 17.8 %
Riparian Zone (30m Single Sided)	= 0.00 Ha	= 0.0 %
Riparian Zone (20m Both Sided)	= 1.25 Ha	= 4.9 %
Road Reserve (4m Both Sided)	= 0.00 Ha	= 0.0 %
Total Un-usable Area	= 5.81 Ha	= 22.7 %
Overall Balance Usable Area	= 19.78 Ha	= 77.3 %

Block B23 (22.55 Ha)

Projected Area > 25°	= 8.02 Ha	= 35.6 %
Riparian Zone (30m Single Sided)	= 0.00 Ha	= 0.0 %
Riparian Zone (20m Both Sided)	= 1.01 Ha	= 4.5 %
Road Reserve (4m Both Sided)	= 0.04 Ha	= 0.2 %
Total Un-usable Area	= 9.07 Ha	= 40.3 %
Overall Balance Usable Area	= 13.48 Ha	= 59.7 %

Block B29 (19.22 Ha)

Projected Area > 25°	= 0.44 Ha	= 2.3 %
Riparian Zone (30m Single Sided)	= 0.00 Ha	= 0.0 %
Riparian Zone (20m Both Sided)	= 4.33 Ha	= 22.5 %
Road Reserve (4m Both Sided)	= 0.49 Ha	= 2.5 %
Total Un-usable Area	= 5.26 Ha	= 27.3 %
Overall Balance Usable Area	= 13.96 Ha	= 72.7 %

Block B35 (20.01 Ha)

Projected Area > 25°	= 6.63 Ha	= 33.1 %
Riparian Zone (30m Single Sided)	= 0.00 Ha	= 0.0 %
Riparian Zone (20m Both Sided)	= 0.98 Ha	= 4.9 %
Road Reserve (4m Both Sided)	= 0.00 Ha	= 0.0 %
Un-develop Area	= 8.84 Ha	= 44.2 %
Total Un-usable Area	= 16.45 Ha	= 82.2 %
Overall Balance Usable Area	= 3.56 Ha	= 17.8 %

Block B44 (17.30 Ha)

Projected Area > 25°	= 6.09 Ha	= 35.2 %
Riparian Zone (30m Single Sided)	= 0.00 Ha	= 0.0 %
Riparian Zone (20m Both Sided)	= 2.74 Ha	= 15.8 %
Road Reserve (4m Both Sided)	= 0.00 Ha	= 0.0 %
Total Un-usable Area	= 8.83 Ha	= 51.0 %
Overall Balance Usable Area	= 8.47 Ha	= 49.0 %

Block B16 (23.19 Ha)

Projected Area > 25°	= 6.80 Ha	= 29.3 %
Riparian Zone (30m Single Sided)	= 0.00 Ha	= 0.0 %
Riparian Zone (20m Both Sided)	= 1.33 Ha	= 5.7 %
Road Reserve (4m Both Sided)	= 0.00 Ha	= 0.0 %
Total Un-usable Area	= 8.13 Ha	= 35.0 %
Overall Balance Usable Area	= 15.06 Ha	= 65.0 %

Block B24 (19.47 Ha)

Projected Area > 25°	= 4.63 Ha	= 23.8 %
Riparian Zone (30m Single Sided)	= 0.00 Ha	= 0.0 %
Riparian Zone (20m Both Sided)	= 2.69 Ha	= 13.8 %
Road Reserve (4m Both Sided)	= 0.24 Ha	= 1.2 %
Total Un-usable Area	= 7.56 Ha	= 38.8 %
Overall Balance Usable Area	= 11.91 Ha	= 61.2 %

Block B30 (18.32 Ha)

Projected Area > 25°	= 1.32 Ha	= 7.2 %
Riparian Zone (30m Single Sided)	= 0.00 Ha	= 0.0 %
Riparian Zone (20m Both Sided)	= 5.32 Ha	= 29.0 %
Road Reserve (4m Both Sided)	= 0.66 Ha	= 3.6 %
Total Un-usable Area	= 7.30 Ha	= 39.8 %
Overall Balance Usable Area	= 11.02 Ha	= 60.2 %

Block B36 (19.32 Ha)

Projected Area > 25°	= 6.45 Ha	= 33.4 %
Riparian Zone (30m Single Sided)	= 0.00 Ha	= 0.0 %
Riparian Zone (20m Both Sided)	= 0.98 Ha	= 5.1 %
Road Reserve (4m Both Sided)	= 0.00 Ha	= 0.0 %
Un-develop Area	= 10.70 Ha	= 55.4 %
Total Un-usable Area	= 18.13 Ha	= 93.9 %
Overall Balance Usable Area	= 1.19 Ha	= 6.1 %

Block B45 (23.28 Ha)

Projected Area > 25°	= 9.32 Ha	= 40.0 %
Riparian Zone (30m Single Sided)	= 0.00 Ha	= 0.0 %
Riparian Zone (20m Both Sided)	= 4.02 Ha	= 17.3 %
Road Reserve (4m Both Sided)	= 0.00 Ha	= 0.0 %
Total Un-usable Area	= 13.34 Ha	= 57.3 %
Overall Balance Usable Area	= 9.94 Ha	= 42.7 %

Block B17 (24.08 Ha)

Projected Area > 25°	= 12.40 Ha	= 51.5 %
Riparian Zone (30m Single Sided)	= 1.32 Ha	= 5.5 %
Riparian Zone (20m Both Sided)	= 0.41 Ha	= 1.7 %
Road Reserve (4m Both Sided)	= 0.00 Ha	= 0.0 %
Total Un-usable Area	= 14.13 Ha	= 58.7 %
Overall Balance Usable Area	= 9.95 Ha	= 41.3 %

Block B25 (20.34 Ha)

Projected Area > 25°	= 7.58 Ha	= 37.3 %
Riparian Zone (30m Single Sided)	= 0.00 Ha	= 0.0 %
Riparian Zone (20m Both Sided)	= 2.26 Ha	= 11.1 %
Road Reserve (4m Both Sided)	= 0.31 Ha	= 1.5 %
Total Un-usable Area	= 10.15 Ha	= 49.9 %
Overall Balance Usable Area	= 10.19 Ha	= 50.1 %

Block B31 (18.63 Ha)

Projected Area > 25°	= 2.80 Ha	= 15.0 %
Riparian Zone (30m Single Sided)	= 0.00 Ha	= 0.0 %
Riparian Zone (20m Both Sided)	= 1.13 Ha	= 6.1 %
Road Reserve (4m Both Sided)	= 0.21 Ha	= 1.1 %
Total Un-usable Area	= 4.14 Ha	= 22.2 %
Overall Balance Usable Area	= 14.49 Ha	= 77.8 %

Block B37 (17.05 Ha)

Projected Area > 25°	= 1.19 Ha	= 6.9 %
Riparian Zone (30m Single Sided)	= 0.00 Ha	= 0.0 %
Riparian Zone (20m Both Sided)	= 0.00 Ha	= 0.0 %
Road Reserve (4m Both Sided)	= 0.00 Ha	= 0.0 %
Un-develop Area	= 15.46 Ha	= 90.7 %
Total Un-usable Area	= 16.65 Ha	= 97.6 %
Overall Balance Usable Area	= 0.40 Ha	= 2.4 %

Overall Block (956.67 Ha)

Projected Area > 25°	= 260.34 Ha	= 27.2 %
Riparian Zone (30m Single Sided)	= 20.55 Ha	= 2.1 %
Riparian Zone (20m Both Sided)	= 82.71 Ha	= 8.6 %
Road Reserve (4m Both Sided)	= 6.94 Ha	= 0.7 %
Un-develop Area	= 66.20 Ha	= 6.9 %
Total Un-usable Area	= 436.74 Ha	= 45.5 %
Overall Balance Usable Area	= 519.93 Ha	= 54.5 %

Source: Topography Map No. 3663 & 3763, Directorate of National Mapping, Malaysia

Figure 4.0: The Usable & Un-usable Area